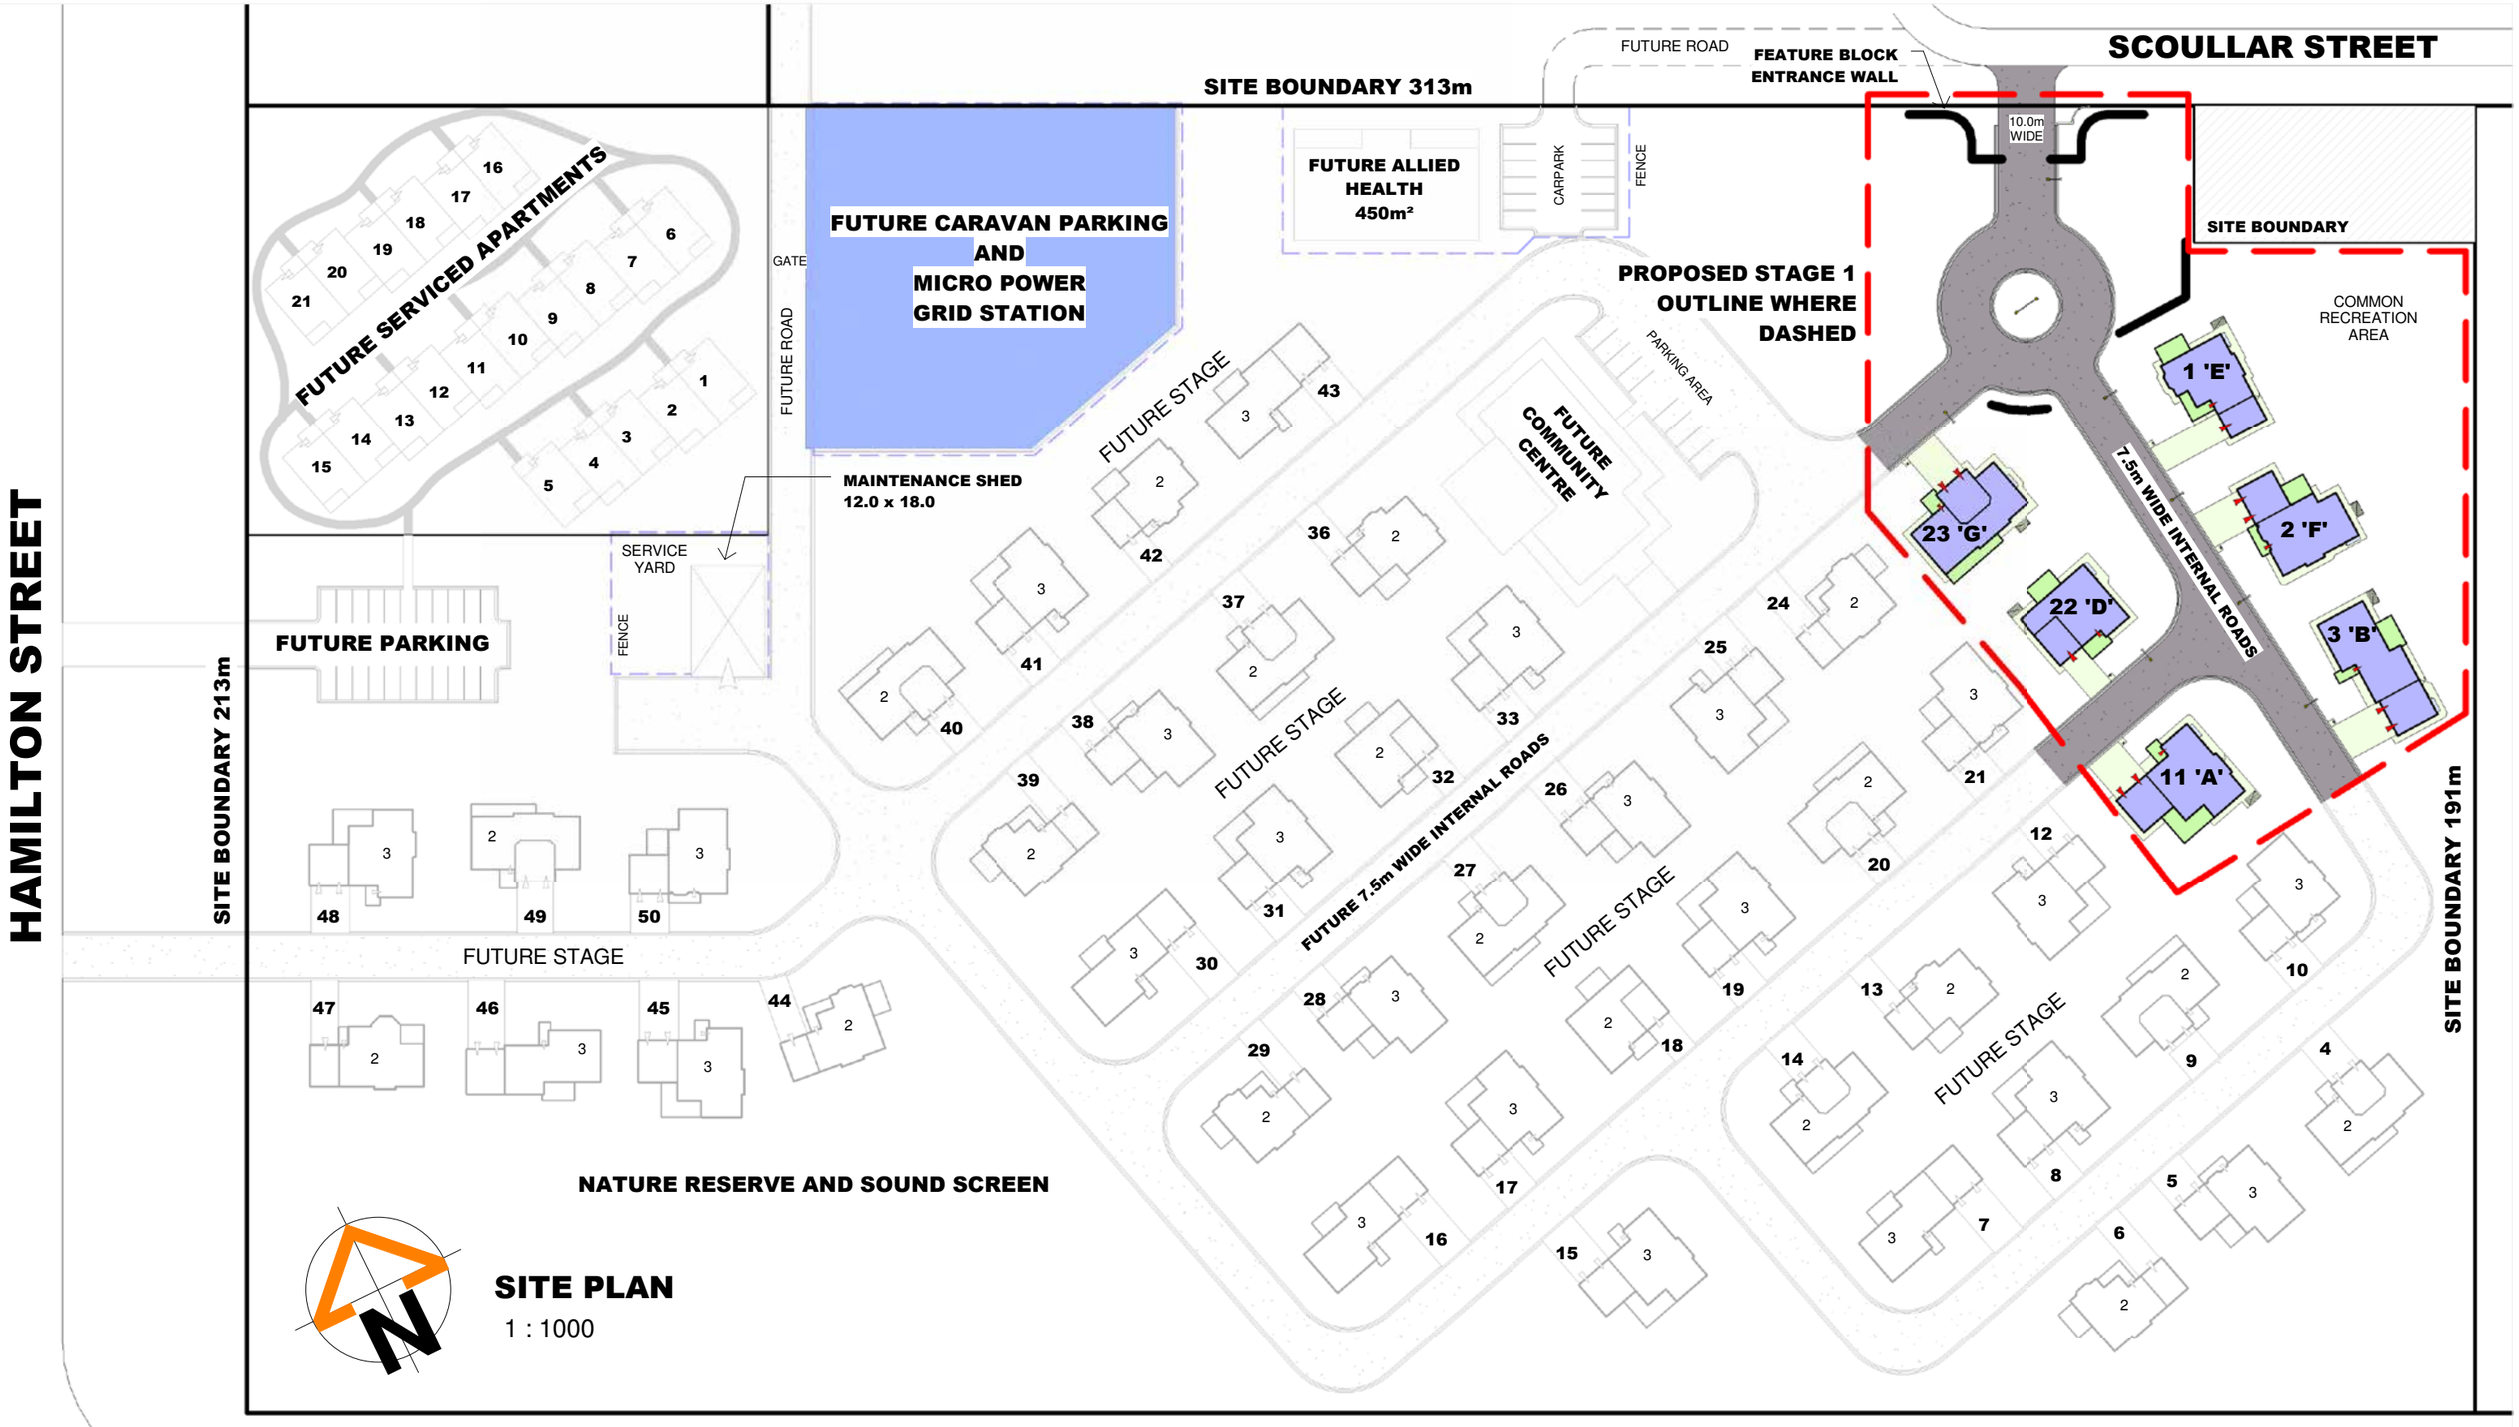

SITE PLAN

1 : 1000

McNAMARA STREET

SHEET SIZE "A3"

COPYRIGHT RESERVED. - NO PORTION OF THESE DRAWINGS MAY BE REPRODUCED BY ANY PROCESS WITHOUT THE WRITTEN CONSENT OF ROB PICKETT DESIGN.

Alumuna
FREE TO ROAM

ROB PICKETT DESIGN
PO Box 3054 Albury NSW 2640
Fax 02 6021 1754
Email rob@rpdesign.com.au
PHONE 02 6021 1355
INCREDIBLE IDEAS PTY. LTD. ABN 72 003 725 246

Sketch:
Sheet: A18
Date: 30-5-2017
Job No: 6152

Y:\- REVIT\- Revit\- Home Units\6152 Finley Regional Care\3 - Working Drawings\STAGE 1\SITE\2017-11-10\6152 Finley Regional Care - SITE - WD.rvt 16-Nov-17 11:37:09 AM